


⑥ Bridge Plan (Level 2)  
1:200

② Bridge Elevation  
1:200

① Bridge Section  
1:50

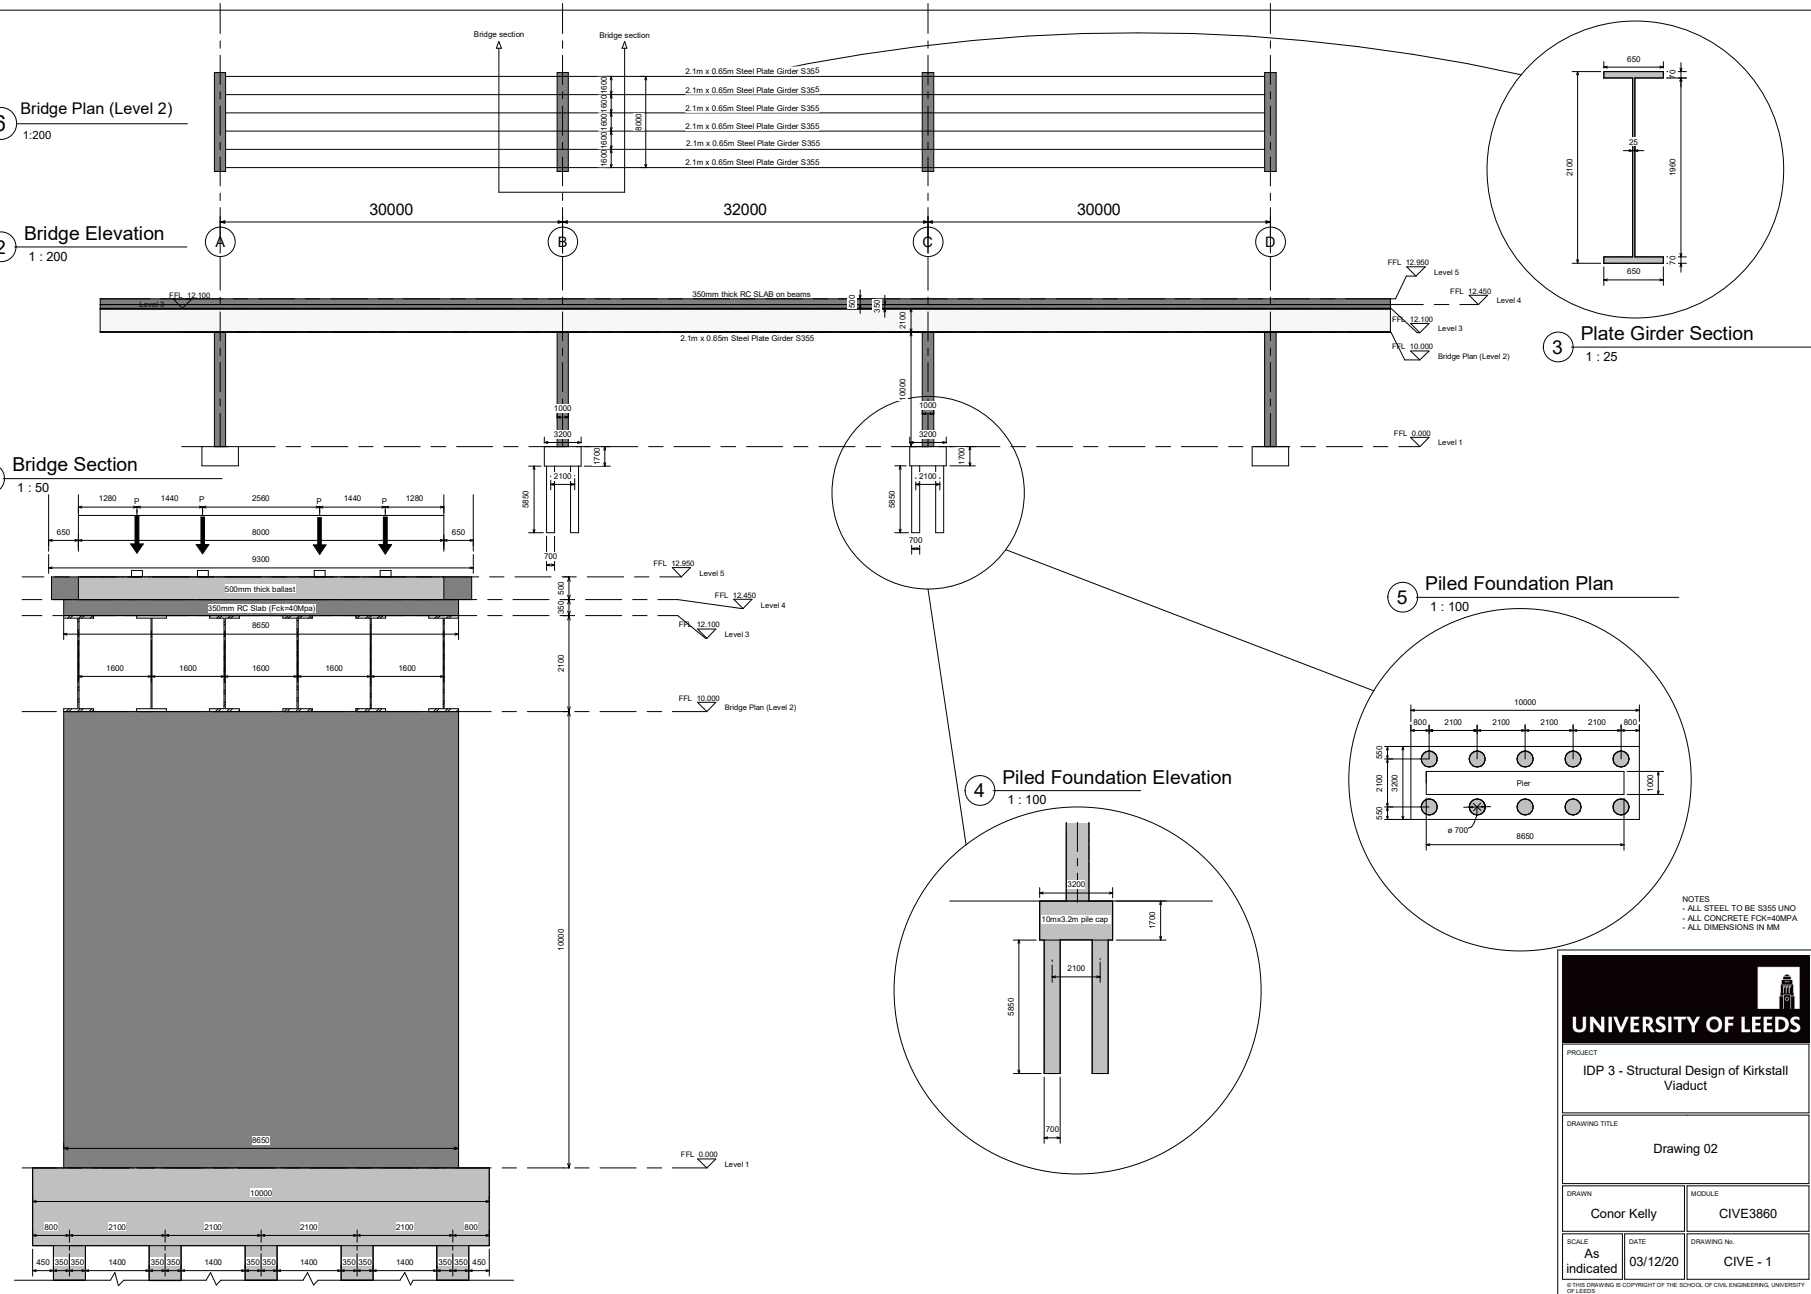

③ Plate Girder Section  
1:25

⑤ Piled Foundation Plan  
1:100

④ Piled Foundation Elevation  
1:100

NOTES  
- ALL STEEL TO BE S355 UNO  
- ALL CONCRETE FCK=40MPa  
- ALL DIMENSIONS IN MM

<b>UNIVERSITY OF LEEDS</b>		
PROJECT IDP 3 - Structural Design of Kirkstall Viaduct		
DRAWING TITLE Drawing 02		
DRAWN Conor Kelly	MODULE CIVE3860	
SCALE As indicated	DATE 03/12/20	DRAWING NO. CIVE - 1